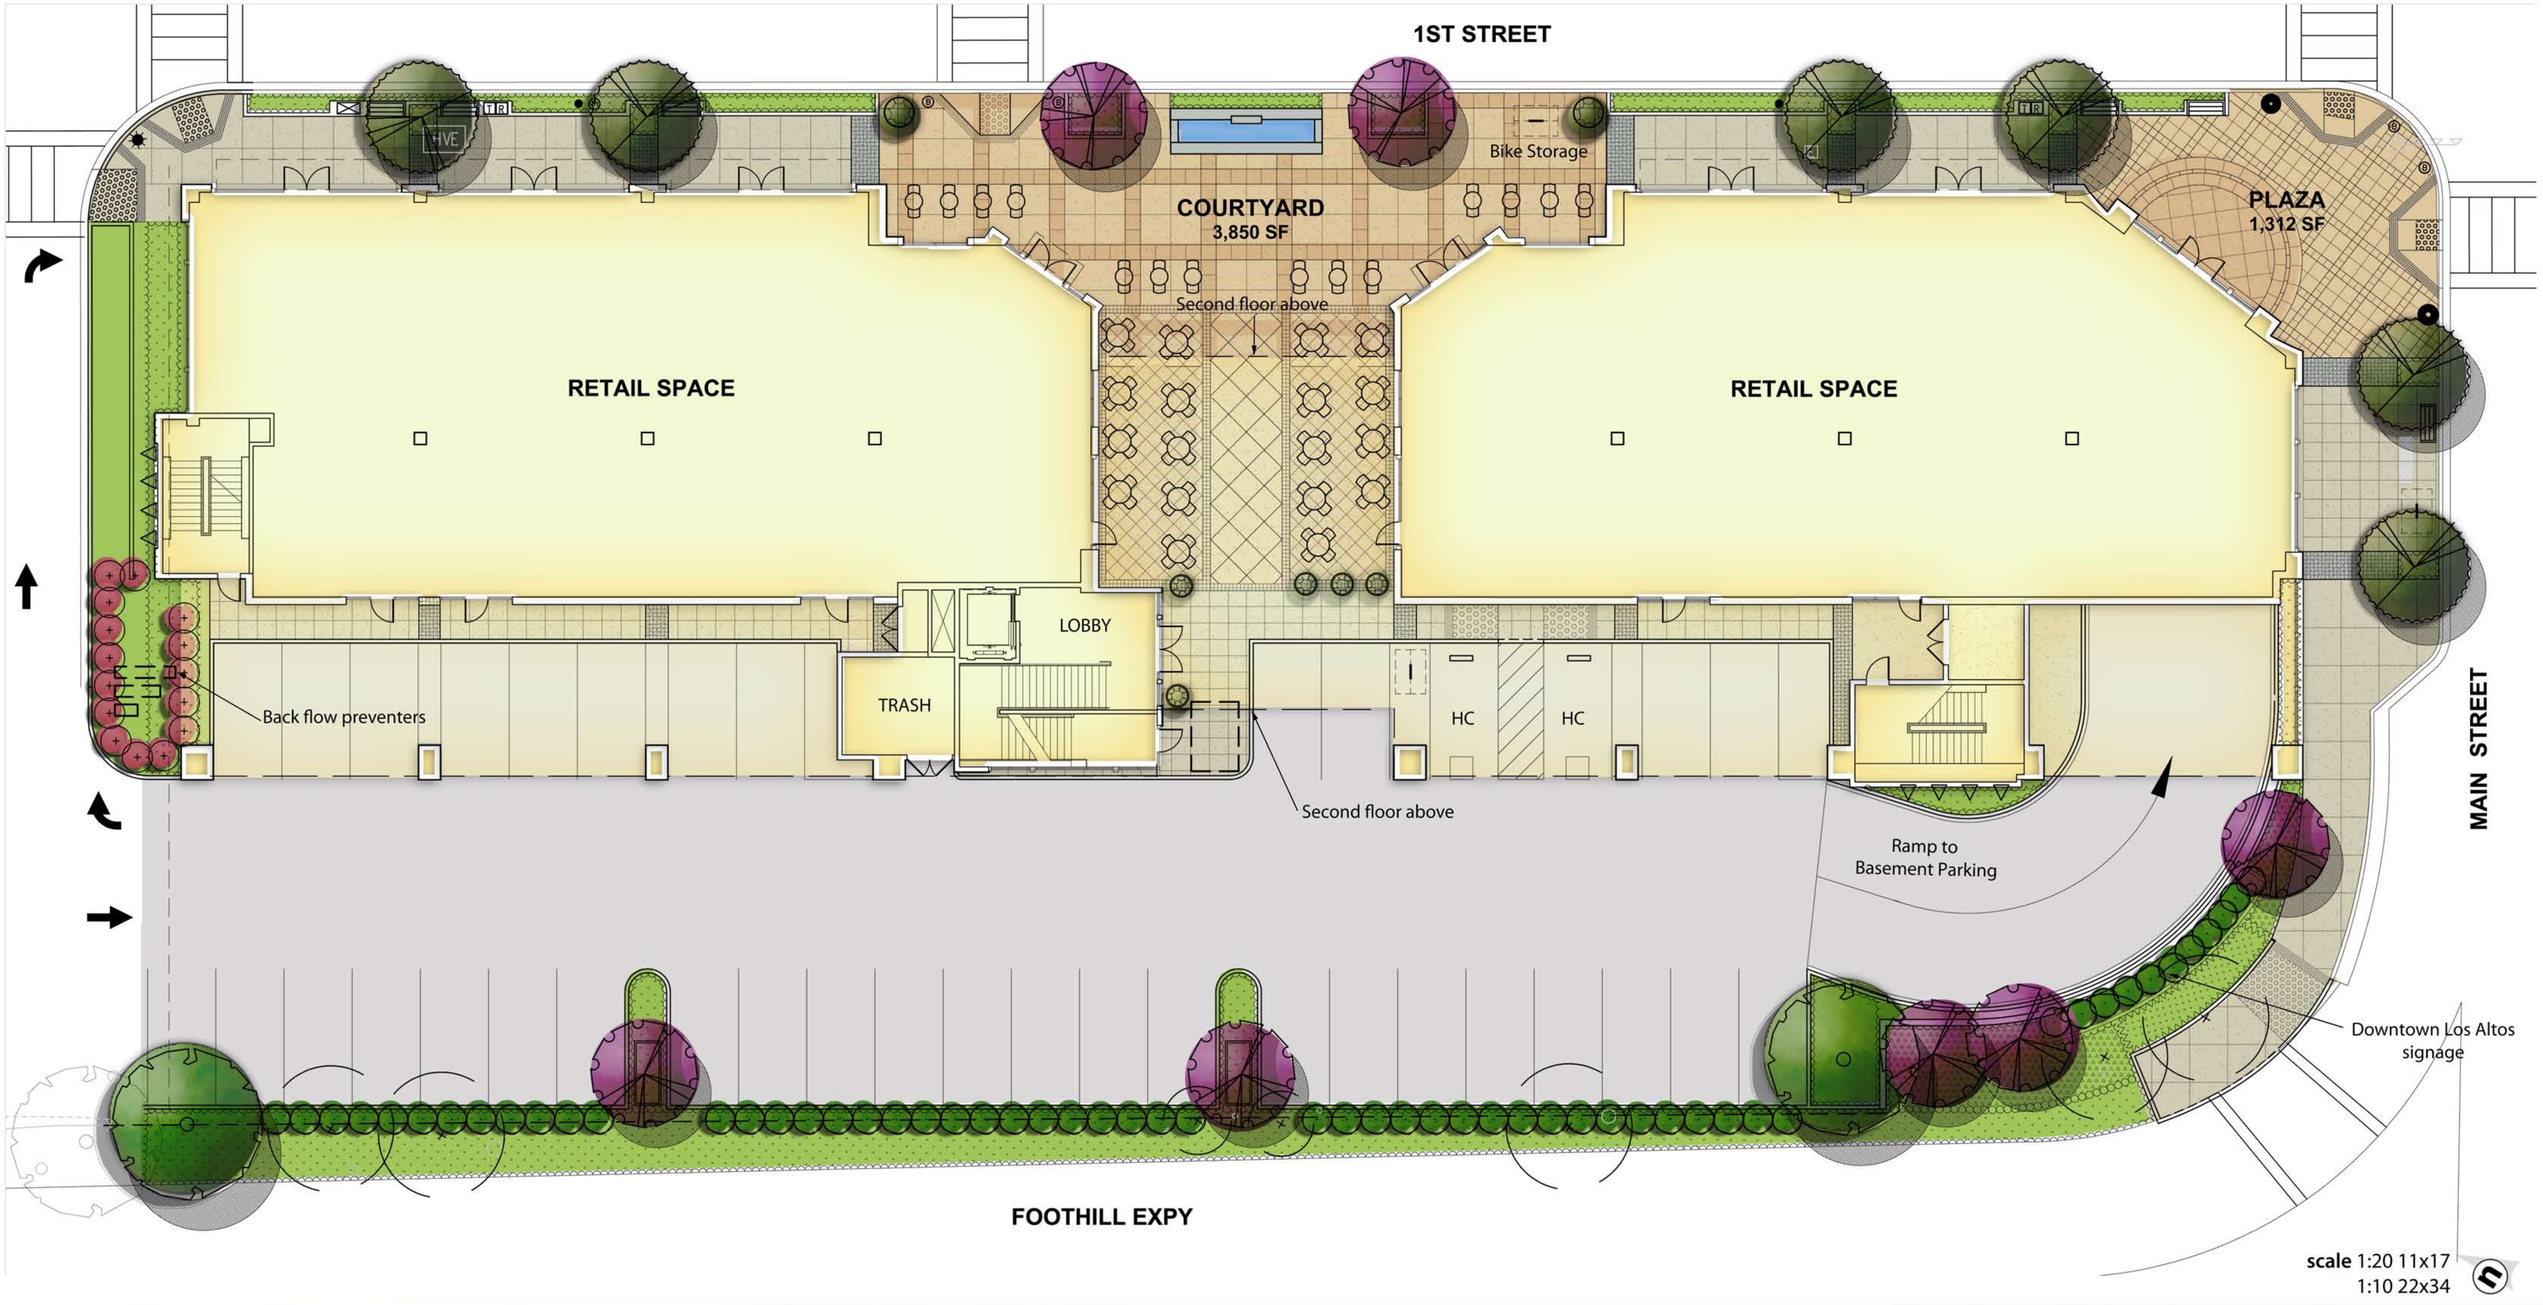

THE JEFF MORRIS GROUP INC

400 Main Street, Mixed Use Building los altos, ca

Site Plan
7.31.2012
960301

DES ARCHITECTS ENGINEERS

THE JEFF MORRIS GROUP INC

400 Main Street, Mixed Use Building los altos, ca

Concept Rendering from Corner of 1st and Main

5.09.2012
960301

DES ARCHITECTS ENGINEERS

150 pixel/inch 22x34 1:10scale
300 pixel/inch 11x17 1:20scale
do not scale to fit

THE JEFF MORRIS GROUP INC

400 Main Street, Mixed Use Building los altos, ca

Concept Rendering of Courtyard

5.09.2012
960301

DES
ARCHITECTS
ENGINEERS

150 pixel/inch 22x34.1.10scale
300 pixel/inch 11x17.1.20scale
do not scale to fit

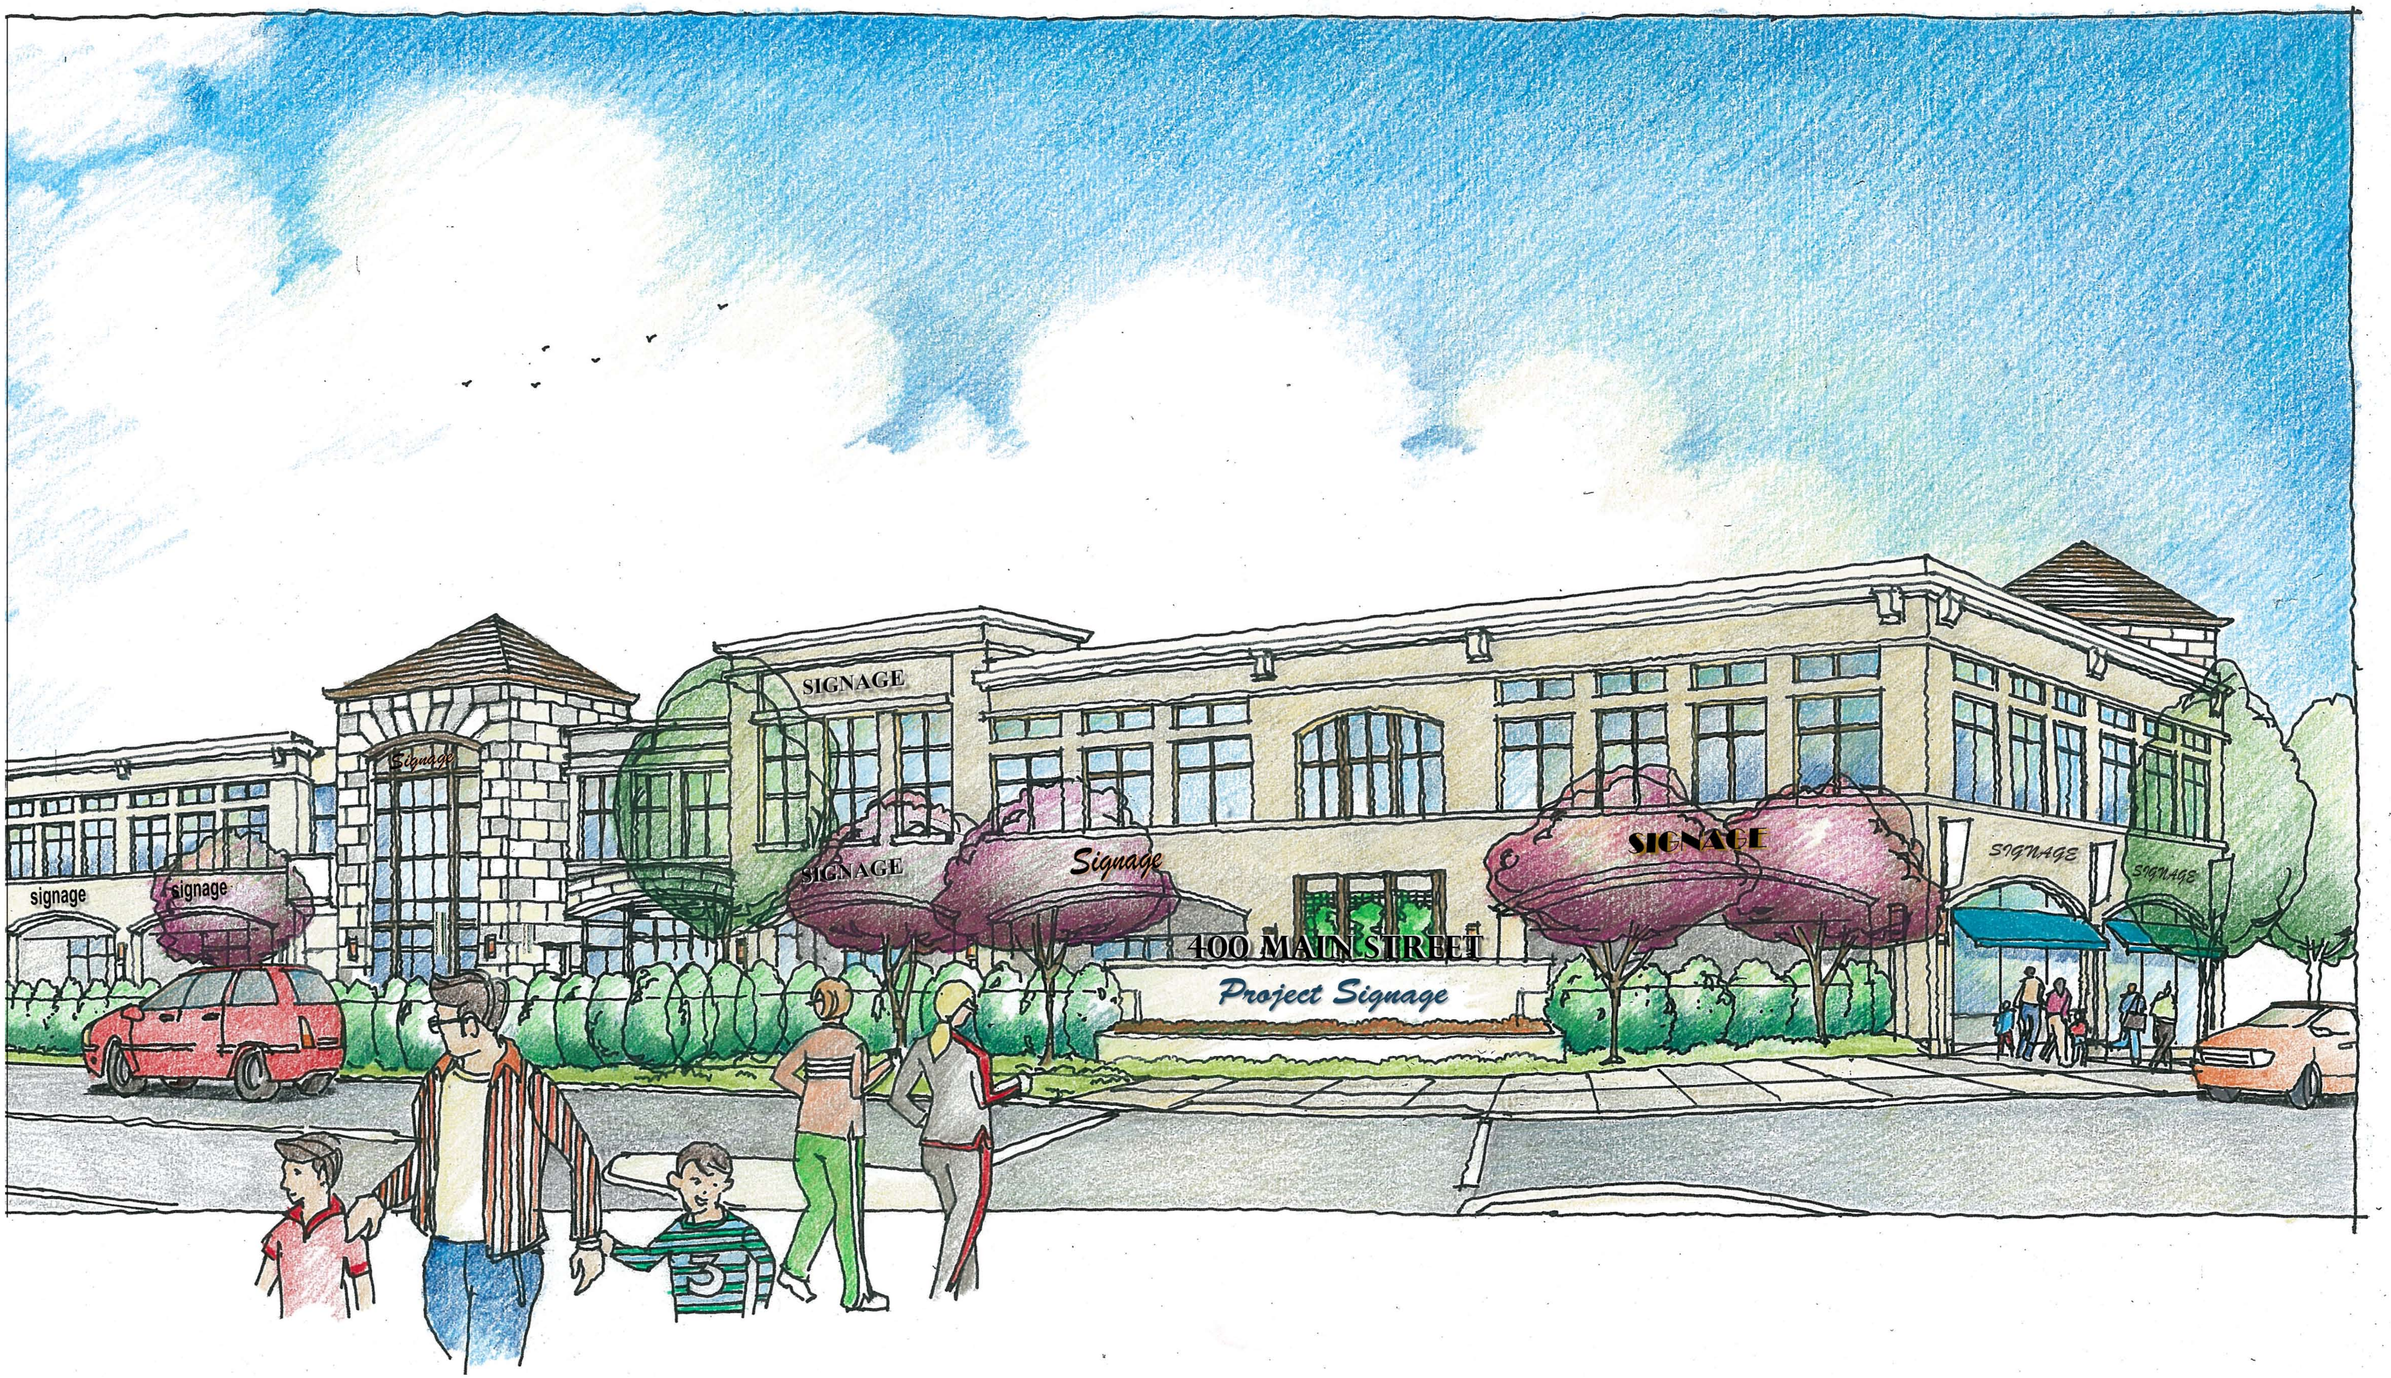

THE JEFF MORRIS GROUP INC

400 Main Street, Mixed Use Building los altos, ca

View at Corner of Foothill Expressway and Main Street

5.09.2012
960301

DES ARCHITECTS ENGINEERS

150 pixel/inch 22x34 1:10scale
300 pixel/inch 11x17 1:20scale
do not scale to fit

1 SOUTH ELEVATION
SCALE: 3/32" = 1'-0"

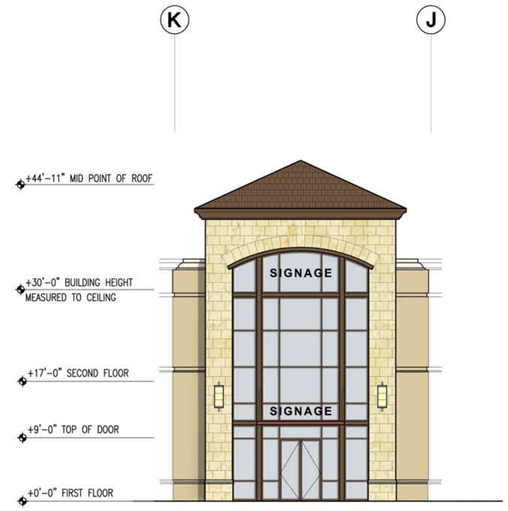

2 TOWER ELEVATION AT 1ST AND MAIN
SCALE: 3/32" = 1'-0"

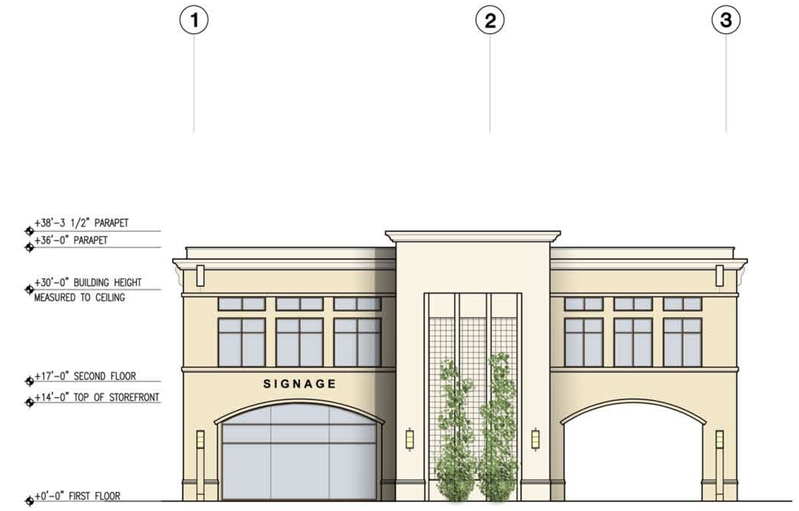

3 NORTH ELEVATION
SCALE: 3/32" = 1'-0"

4 EAST ELEVATION
SCALE: 3/32" = 1'-0"

SCALE: 3/32"=1'-0"
0' 4' 8' 16'

400 Main Street, Mixed-Use Building

Los Altos, CA.

THE JEFF MORRIS GROUP, INC.
Project Number: 9603.01

PROPOSED BUILDING ELEVATIONS

04.10.12
RESUBMITTAL 05.09.12
07.31.12

8

DES ARCHITECTS ENGINEERS

© 2012

1 COURTYARD ELEVATION - SOUTH FACING
SCALE: 3/32" = 1'-0"

2 COURTYARD ELEVATION - NORTH FACING
SCALE: 3/32" = 1'-0"

3 WEST ELEVATION
SCALE: 3/32" = 1'-0"

SCALE: 3/32"=1'-0"

0' 4' 8' 16'

400 Main Street, Mixed-Use Building

Los Altos, CA.

THE JEFF MORRIS GROUP, INC.
Project Number: 9603.01

PROPOSED BUILDING ELEVATIONS

04.10.12
RESUBMITTAL 05.09.12
07.31.12

9

DES ARCHITECTS ENGINEERS

© 2012

East Elevation Along 1st Street

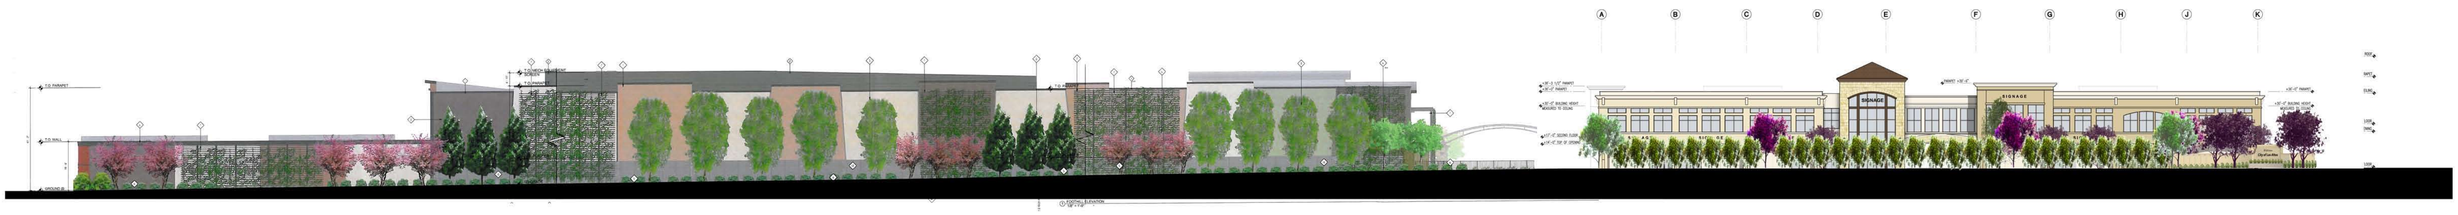

West Elevation Along Foothill Expy

South Elevation Along Main Street

scale 1:60 11x17
1:30 22x34

THE JEFF MORRIS GROUP INC

400 Main Street, Mixed Use Building los altos, ca

Streetscape Elevations

7.31.2012
960301

DES ARCHITECTS ENGINEERS

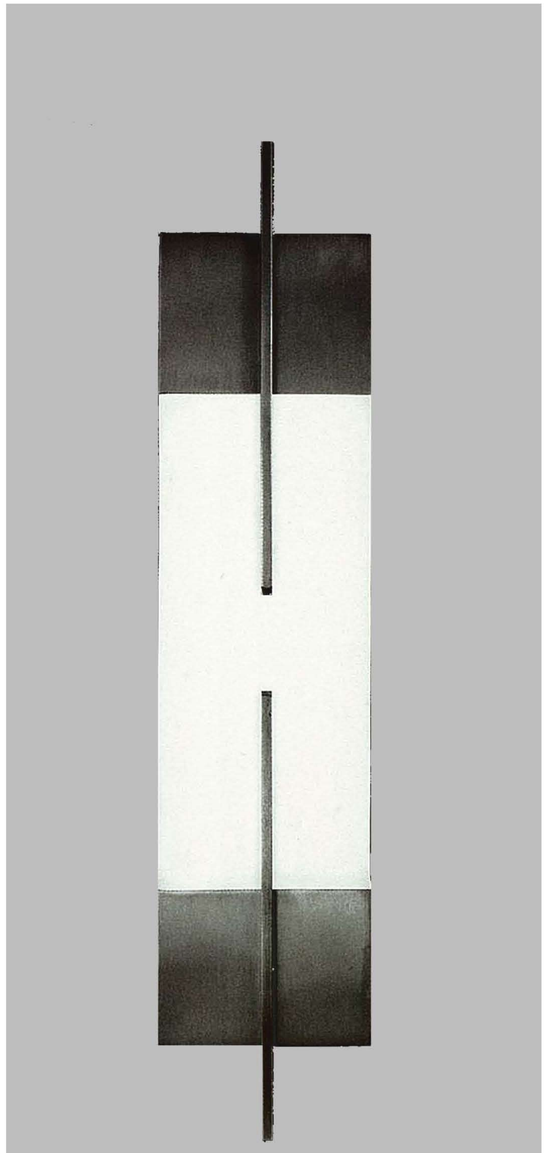

Fixture A - Typical

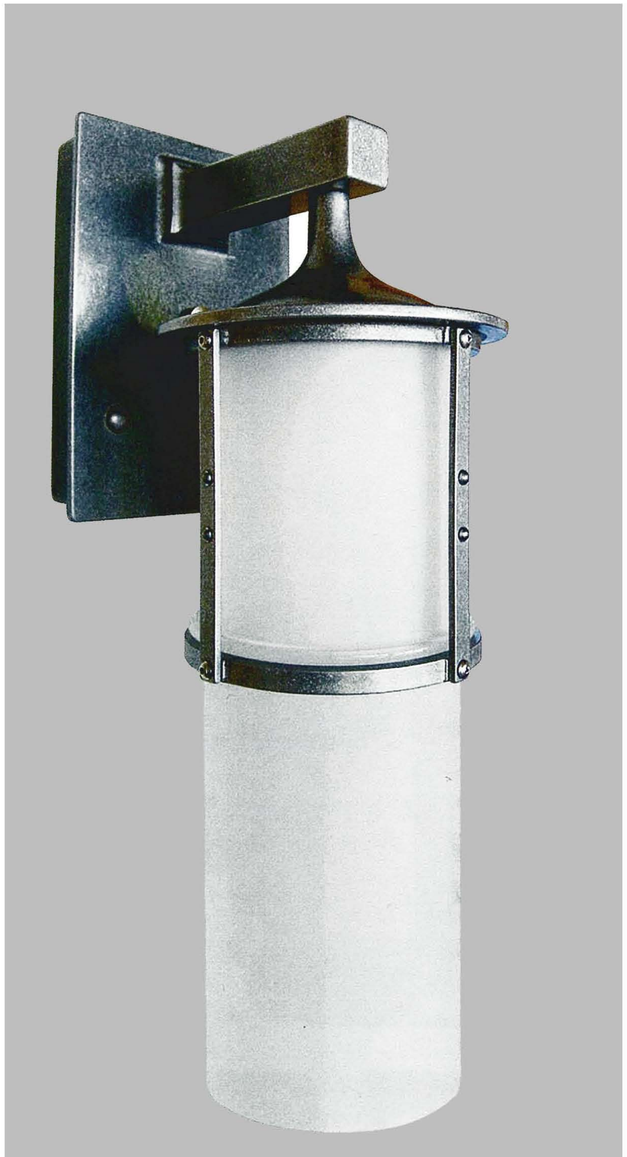

Fixture B - Tower

ALL LIGHT FIXTURES WILL BE A OIL RUBBED BRONZE FINISH WITH FROSTED GLASS

Note: Not to Scale

1 Paver Courtyard and Accent bands

5 Planter Pots

6 Pistache chinensis

7 Lagerstroemia indica

8 Pyrus 'Chanticleer'

9 Screen Hedge - Podocarpus macrophyllus

11 14 City Std Trash Receptacle & Bollards

21 Trellis with Vines

22 Channel Drain on radius

26 Utility Screening - Dodonaea 'Purpurea'

27 In Raised Planter - Coleonema 'Sunset Gold'

28 Entry Planting - Phormium 'Dark Delight'

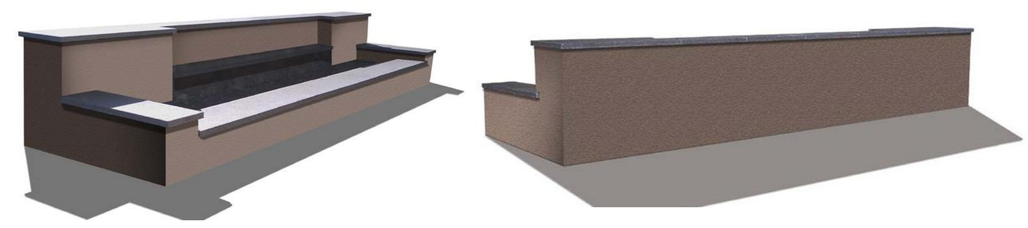

29 Water Feature with Seatwall - Similar to city standard, stucco finish

400 Main Street, Mixed-Use Building

Los Altos, CA.

THE JEFF MORRIS GROUP, INC.

Project Number: 9603.01

LANDSCAPE NOTES & IMAGES

04.10.12
05.09.12
07.27.12

L2

DES ARCHITECTS ENGINEERS

© 2012